## ABBREVIATIONS

| S.NO. | CODE | NAME |
|---|---|---|
| 01. | D. | DOOR |
| 02. | V. | VENTILATOR |
| 03. | B.O.B. | BOTTOM OF BEAM |
| 04. | GD. | GLASS DOOR |
| 05. | FD. | FIRE DOOR |

## DOOR / WINDOW SCHEDULE

| S.NO. | TYPE | DESCRIPTION | SIZE | CILL HT. | LINTEL HT. | LOCATIONS |
|---|---|---|---|---|---|---|
| 01 | FD | Fire door as/ norms | 1200 X 2400 | - | 2400 | Stairs |
| 02 | GD | Glazing/Glazed door | 1450 x 2400 | - | 2400 | Lift Lobby |
| 03 | GD1 | Glazing/Glazed door | 2000 x 2400 | - | 2400 | Lift Lobby |
| 04 | GD2 | Glazing/Glazed door | 1200 x 2400 | - | 2400 | Terrace |
| 05 | D | Flush Door With Wooden Frame | 900 X 2400 | - | 2400 | Toilets |
| 06 | D1 | Flush Door With Wooden Frame | 1000 X 2400 | - | 2400 | Toilet for disabled |
| 06 | D2 | Flush Door With Wooden Frame | 1200 X 2400 | - | 2400 | Machine Room |
| 07 | W | Glazed Window With Aluminum Frame | 2100 x 2500 | 900 | 3400 | Working Hall |
| 08 | W1 | Glazed Window With Aluminum Frame | 1500 x 2500 | 900 | 3400 | Staircases |
| 09 | V | Ventilator | 2100 x 900 | 2500 | 3400 | Toilets |
| 10. | W2 | OPENABLE WINDOW | 2100 X 2500 | | | |

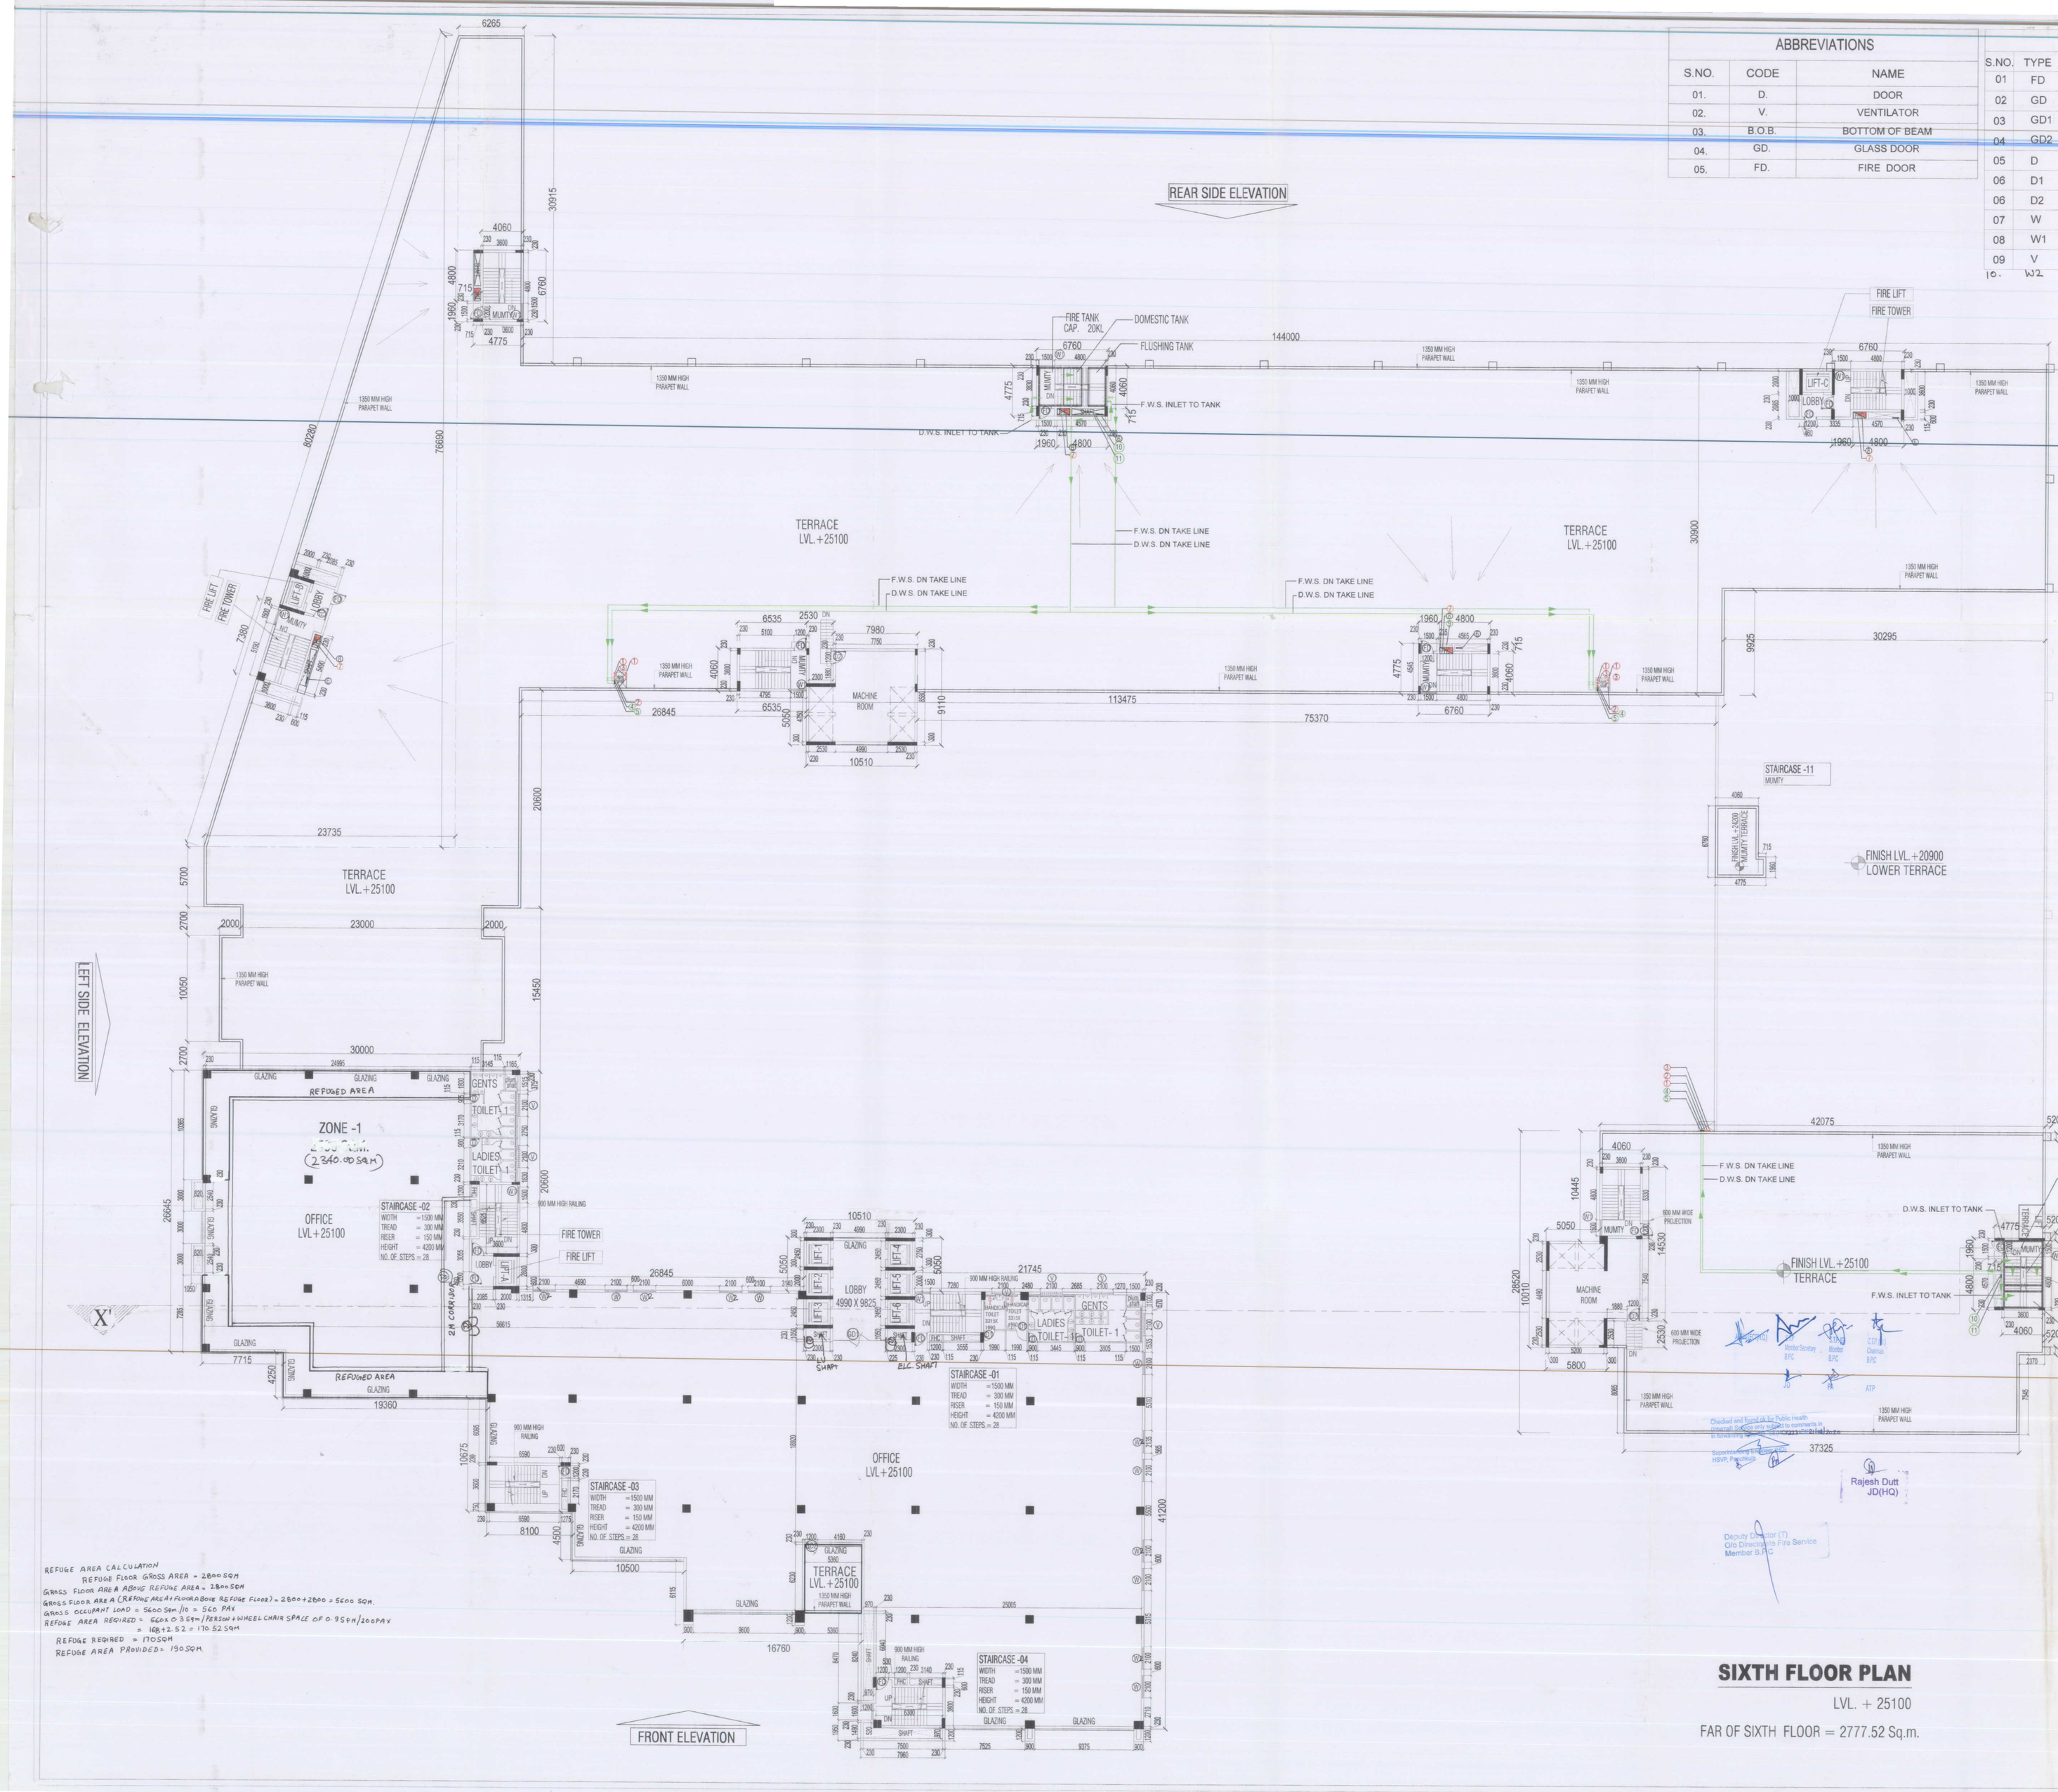
REAR SIDE ELEVATION
FRONT ELEVATION
LEFT SIDE ELEVATION
RIGHT SIDE ELEVATION
TERRACE LVL.+25100
OFFICE LVL+25100
ZONE -1
2340.00 SQM
REFUGED AREA
GENTS TOILET-1
LADIES TOILET-1
STAIRCASE -02
STAIRCASE -03
STAIRCASE -01
STAIRCASE -04
STAIRCASE -11
FIRE TOWER
FIRE LIFT
LIFT-C
LOBBY
MACHINE ROOM
FIRE TANK CAP. 20KL
DOMESTIC TANK
FLUSHING TANK
F.W.S. INLET TO TANK
D.W.S. INLET TO TANK
F.W.S. DN TAKE LINE
D.W.S. DN TAKE LINE
1350 MM HIGH PARAPET WALL
FINISH LVL.+20900 LOWER TERRACE
FINISH LVL.+25100 TERRACE
144000
113475
75370
30295
37325
42075
26845
23735
23000
30000
10510
21745
16760
19380
10500
8100
7715
4250
2700
5700
10050
15450
20600
26845
30915
76600
80230
20975
30900
9925
9110
41200
20900
2530
6535
7980
4060
4775
6760
4800
1960
715
4570
4090
4680
4775
4060
6760
4800
1960
715
4570
4090
4680
4775
4060
6760
4800
1960
715
4570
4090
4680
4775
4060